MATERIAL LIST					
ITEM	QTY.	DWG NO.	DESCRIPTION	REMARKS	WT.

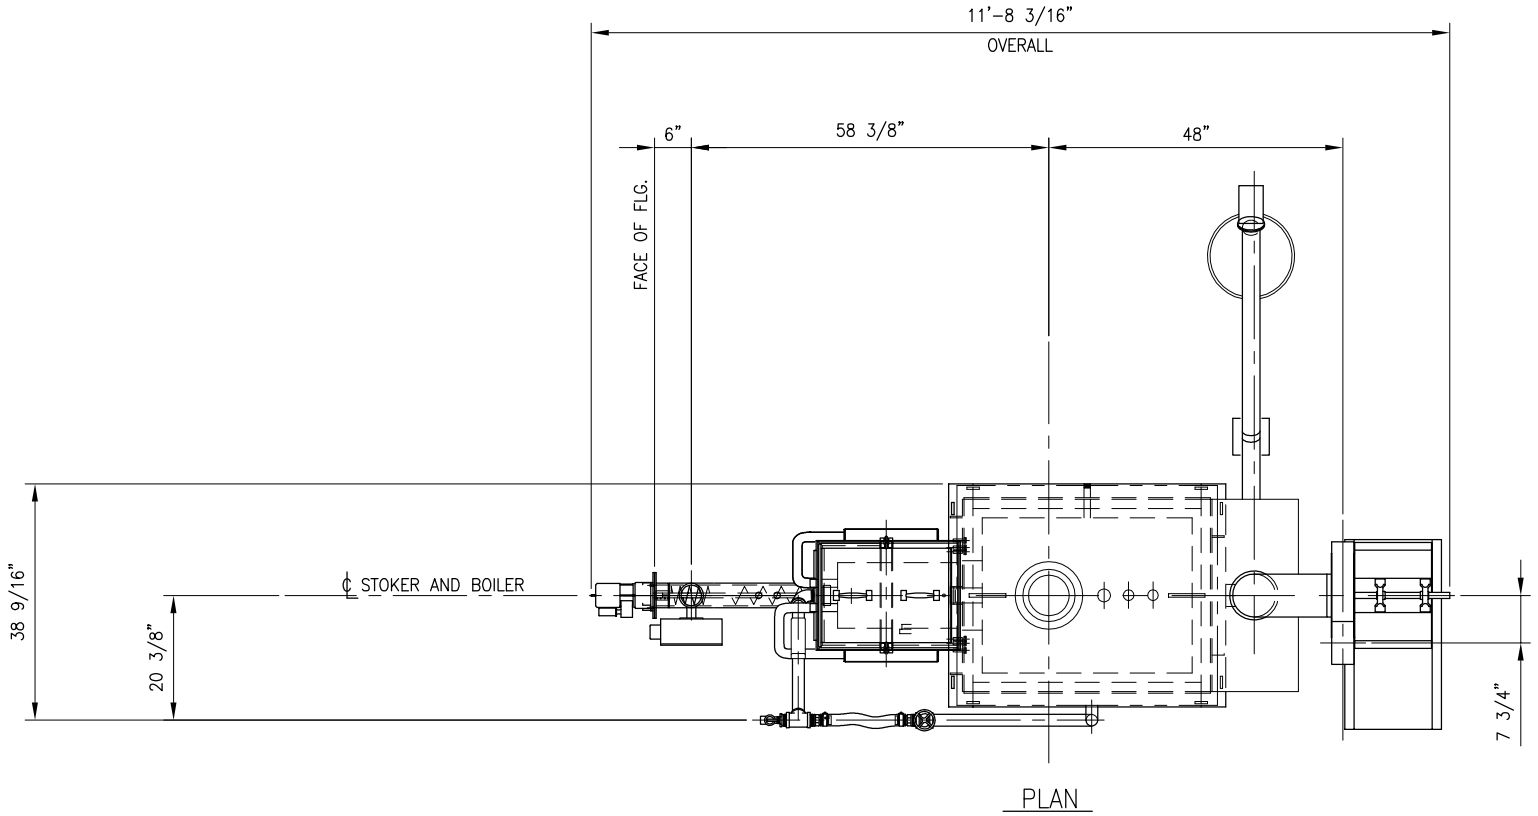

PLAN

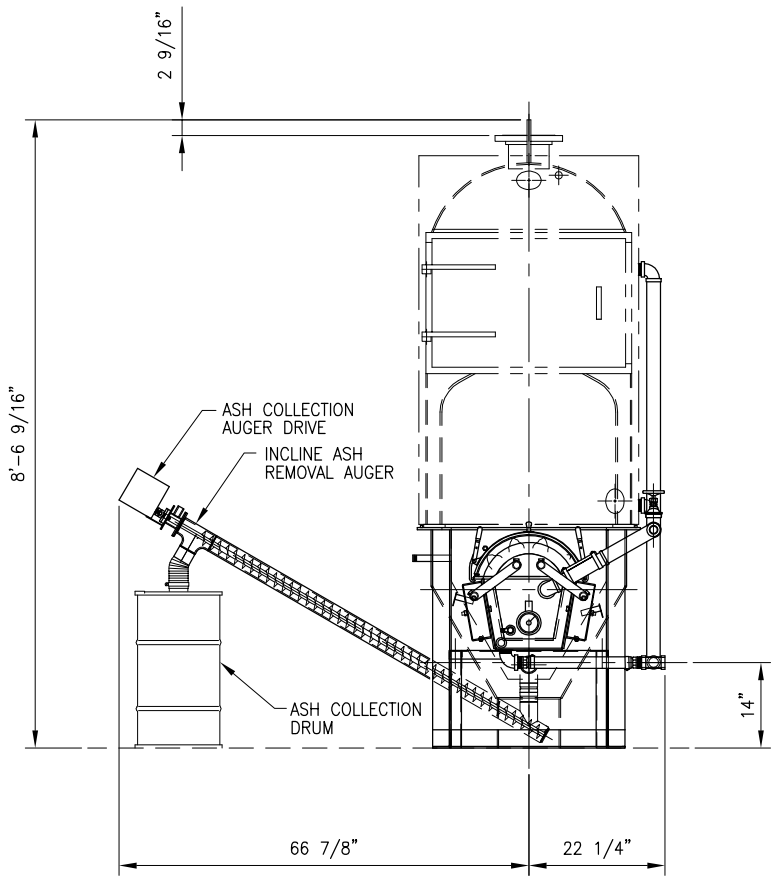

SECTION A-A

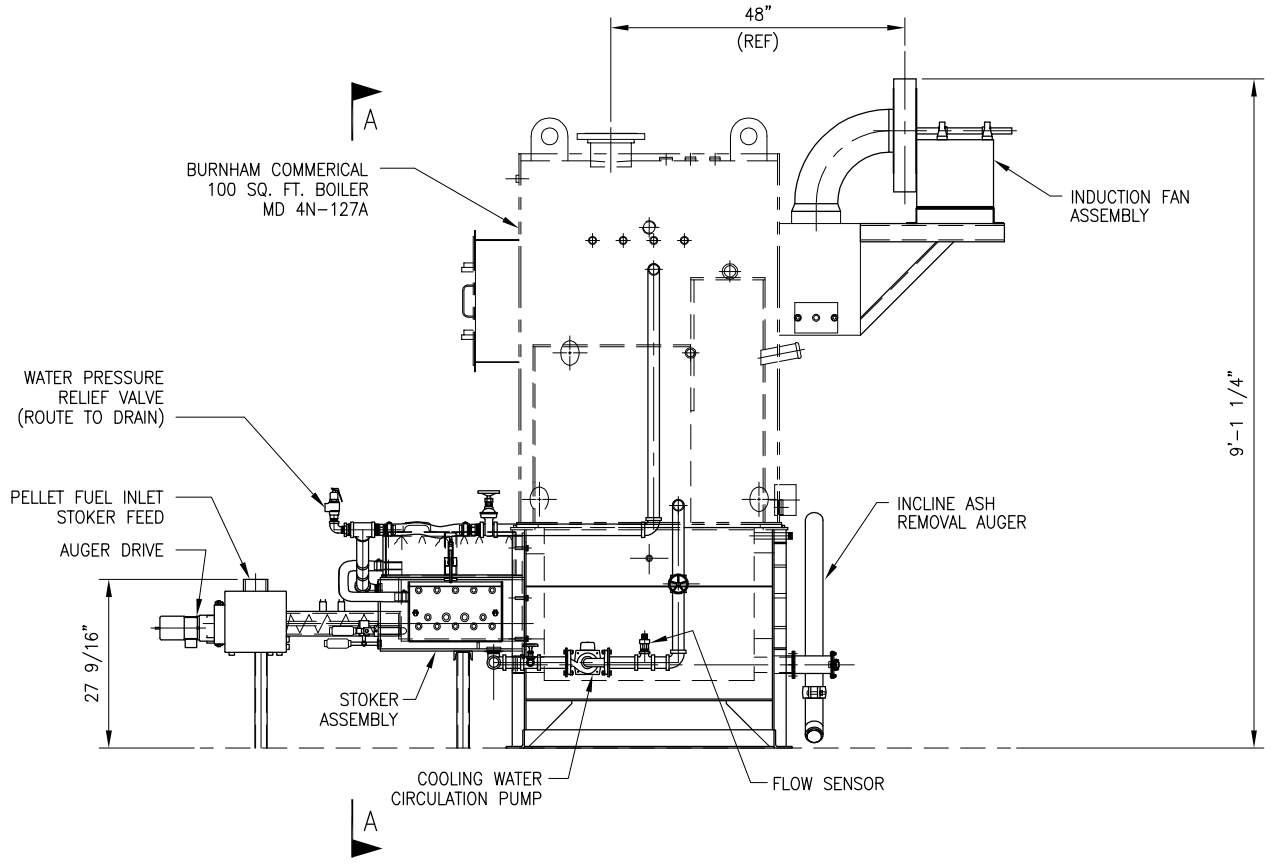

SIDE VIEW

PRELIMINARY
NOT FOR CONSTRUCTION

TOLERANCES	A	ISSUDE FOR CLIENT REVIEW AND APPROVAL	12/19/06	WEM	PMZ
FRACTIONS:=± 1/16	REV.	DESCRIPTION	DATE	DRAWN	CHECKED
DECIMALS: .0 =± .10 .00 =± .03 .000 =± .01	REVISIONS				
ANGULARITY:=± 1°	Property of SolaGen Inc. This drawing contains proprietary information that is the property of SolaGen Inc. It is lent and will be returned upon request. The assignee named below upon accepting delivery of this drawing assumes responsibility for the confidentiality of the information contained hereon. It shall not be copied, in whole or in part for any reason whatsoever without written permission.				
DATE 12/18/06	DRAWN WEM	CHECKED PMZ	APPROVED FMS	FILE NAME BCC06-11, Biomass Commodities Corp.	
SCALE 1"=1'-0"	SolaGen Inc. Deer Island, Oregon PHONE: 503-366-4210			TITLE BOILER SYSTEM GENERAL ARRANGEMENT	
				DRAWING NO. BCC06-DM-101	REV. A	SHEET 1/1